COMPONENT LIST			
L" DIM.		MADE FROM	CO WIRE .196 DIA.
		P/N FT XX 24X24	
2"		2X24X24	
4"		4X24X24	
6"		6X24X24	

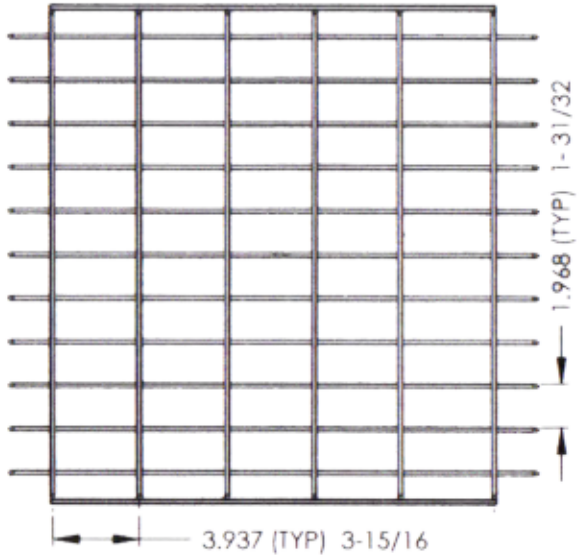

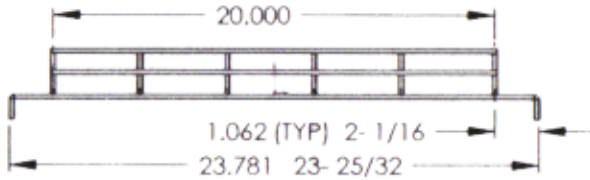

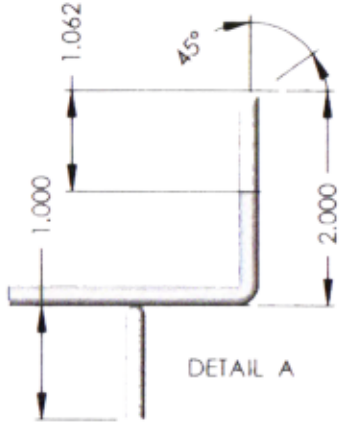

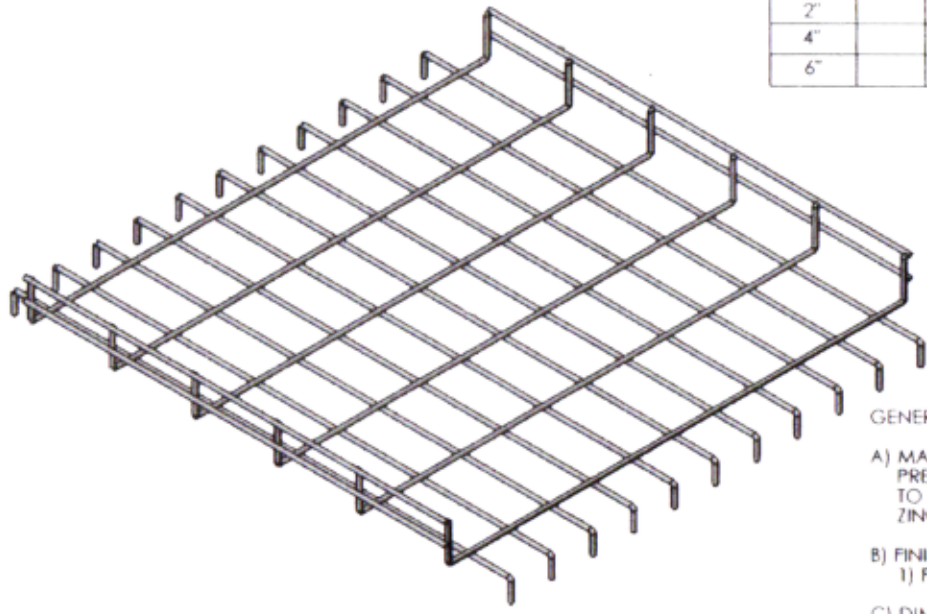

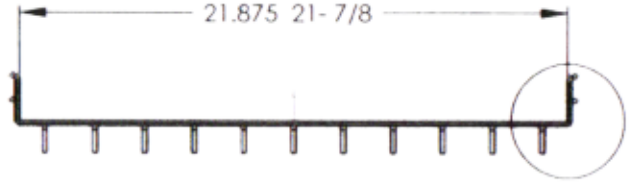

A

GENERAL NOTES:

A) MATERIAL TO BE HOT DIPPED, PRE-GALVANIZED STEEL, ASTM A641, TO AVOID THE FORMATION OF ZINC WHISKERS.

B) FINISH:
1) POLYESTER POWER COATING.

C) DIMENSION TOLERANCE
1) WIRE SPACING +/- 1/16"
2) LENGTH +/- 1/16"
3) WIDTH +/- 1/8"
4) DEPTH +/- 1/8"
5) ANGULAR FORMATION + 3 DEG. / - 0 DEG.
6) CAMBER: SHALL NOT EXCEED 1/8" ON STANDARD 2" LENGTH.
7) TWIST: SHALL NOT EXCEED 1/8" ON STANDARD 2" LENGTH.

D) WIRE DIA.
1) .196" DIA.

UNLESS OTHERWISE SPECIFIED:
DIMENSIONS ARE IN INCHES

DEBUR AND BREAK SHARP EDGES

REVISION	NAME	CHANGE	DATE
A	AF		3-3-10

MATERIAL:

WEIGHT

accessfloor systems

985 898 0880

TITLE:

FLOORFLEX-TRAY

DWG NO

FT XX 24 X 24

SCALE: 1:10

SHEET 1 OF 1